River Proposed Finished Site

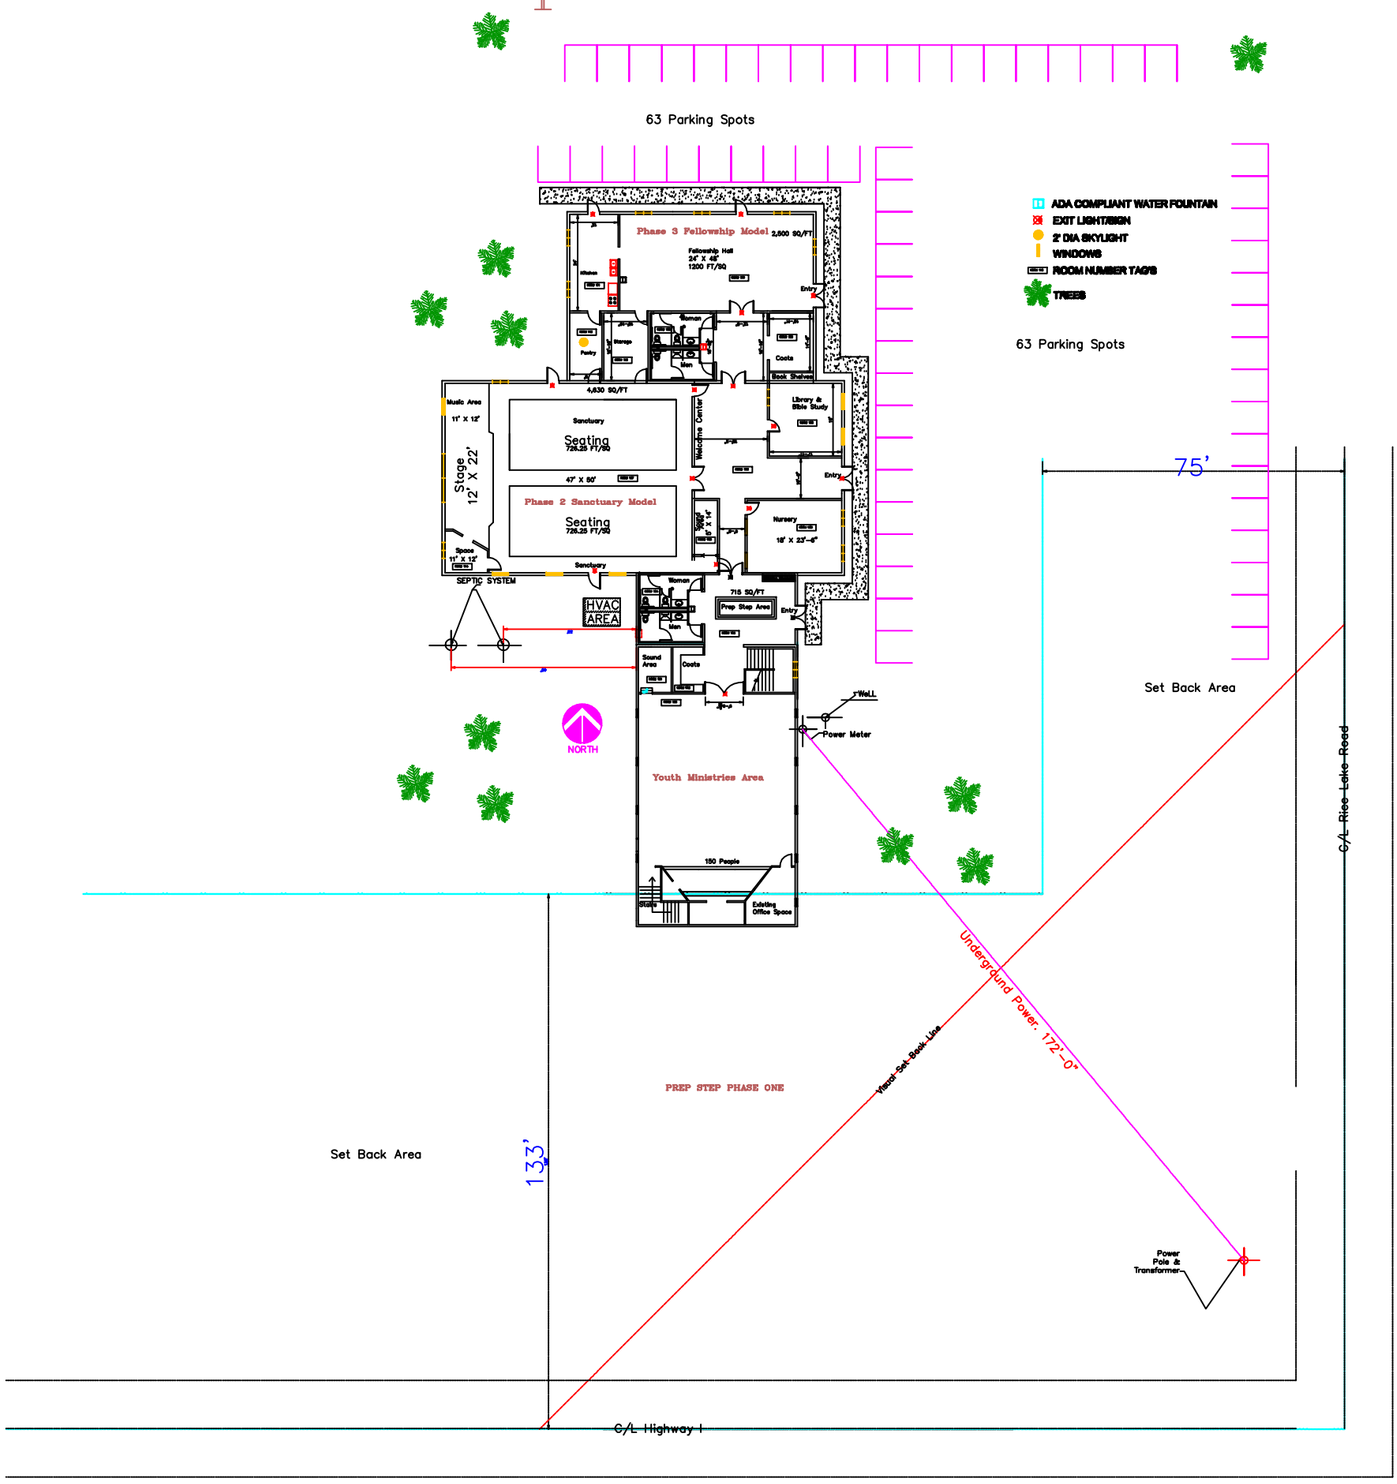

N 1 A-2 River Church Floor Plan